1 ELEVATION

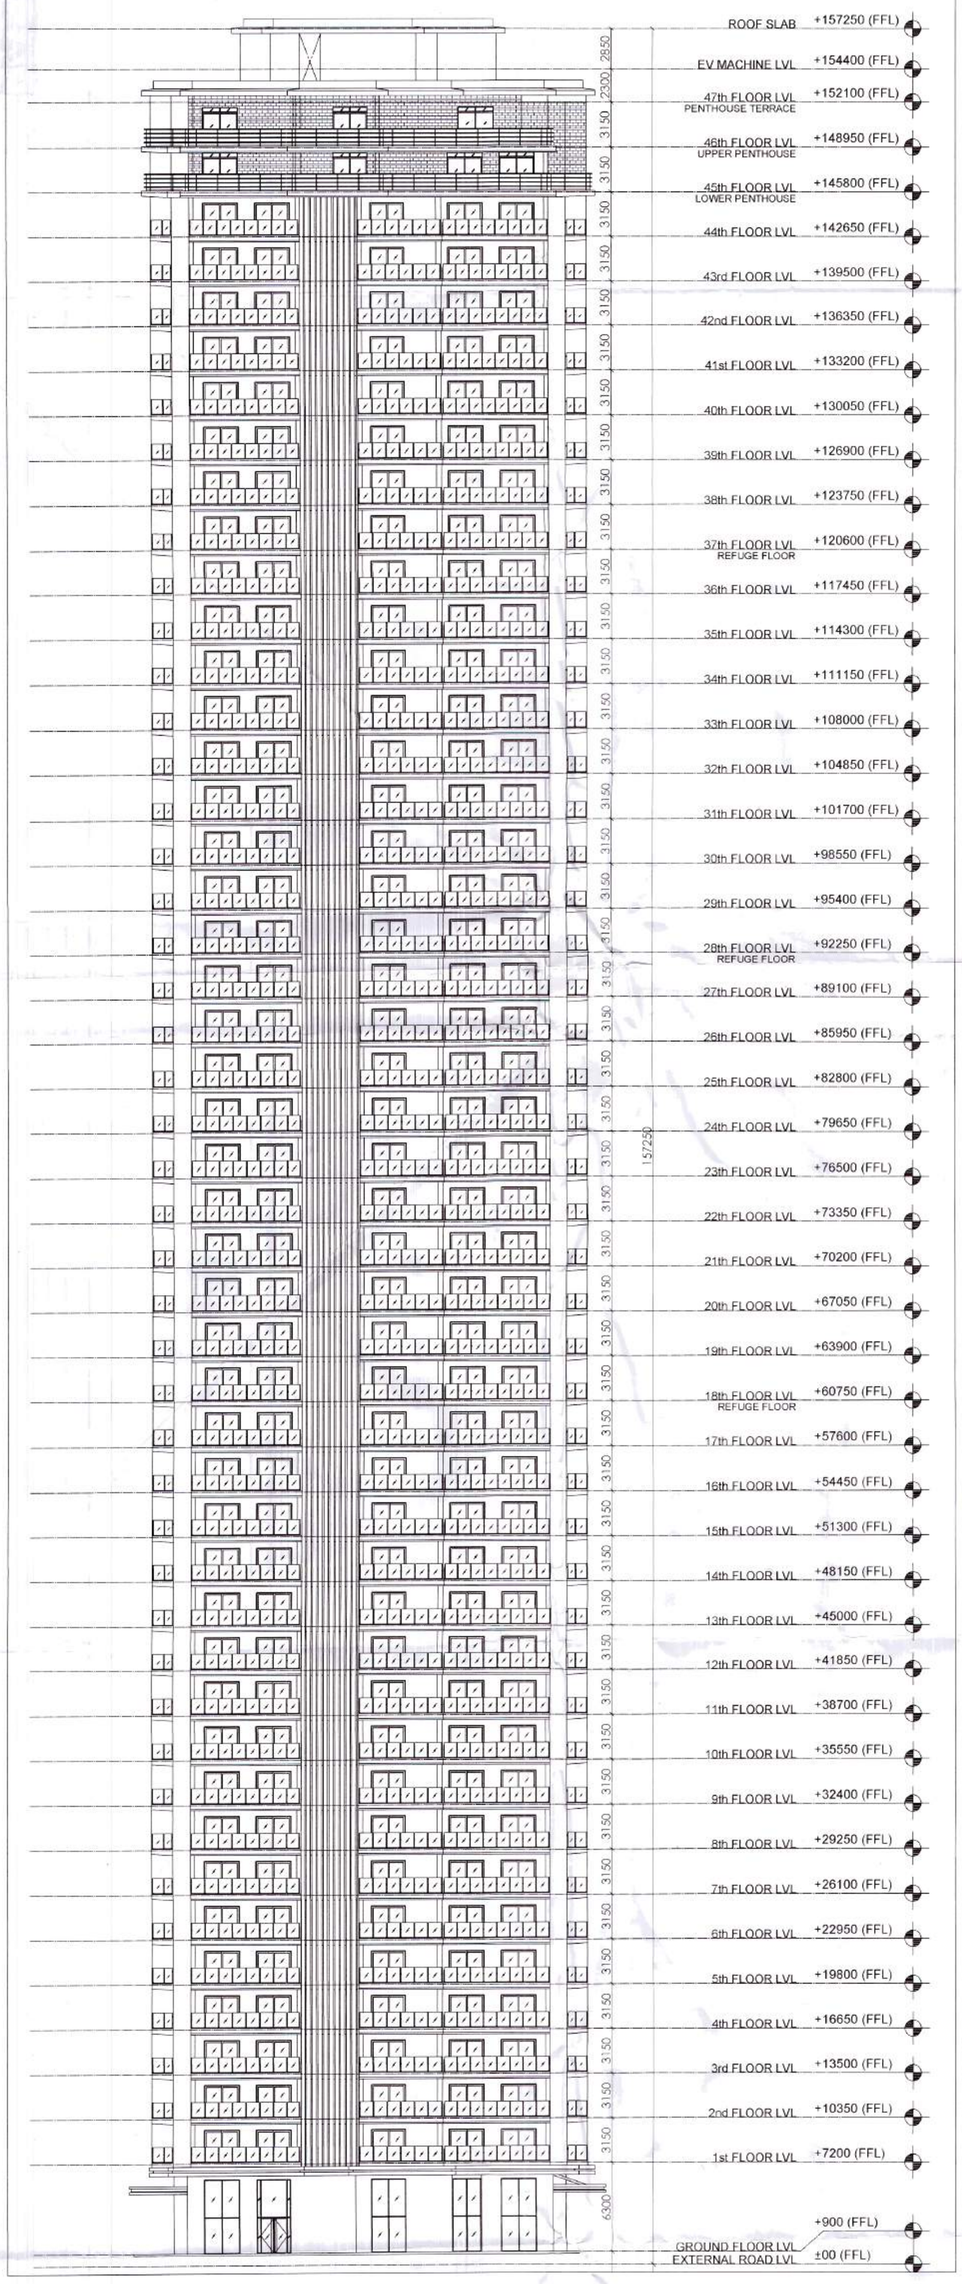

2 ELEVATION

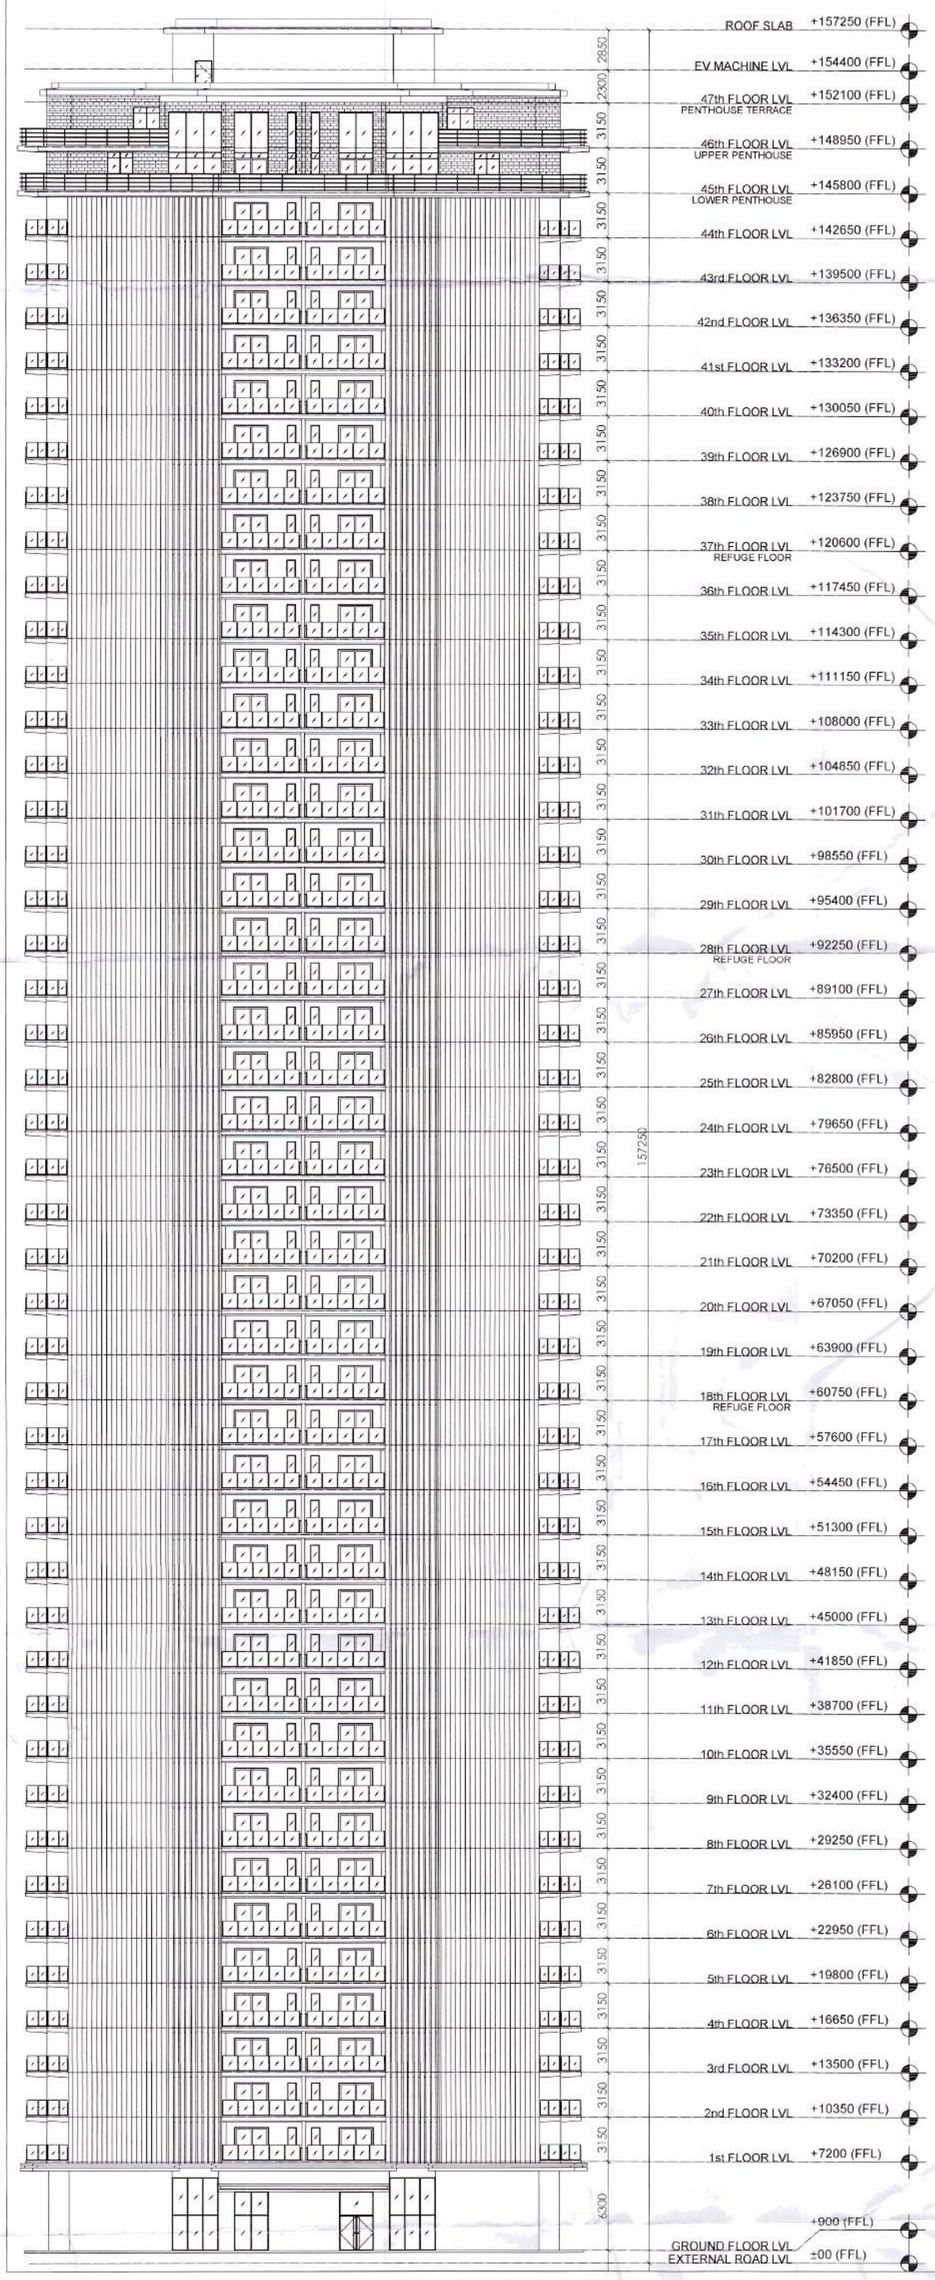

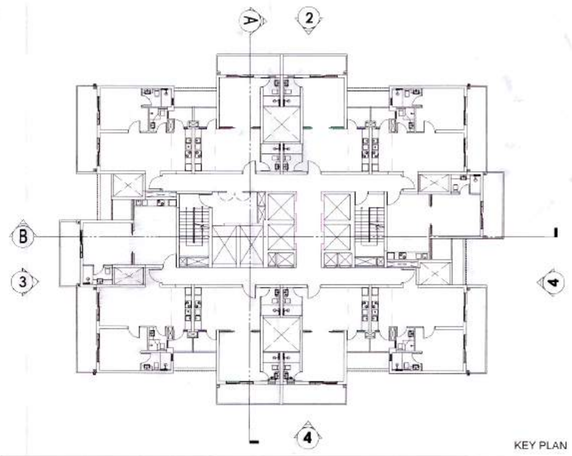

AUTHORITY STAMP :

This is a "PROVISIONAL BUILDING PLAN" approved only for the purpose of inviting objections from the general public

This is a " PROVISIONAL BUILDING PLAN" approved only for the purpose of inviting objections from the general public

P.T.P (HQ) Member B.P.A.C. | S.T.P (HQ) Member B.P.A.C. | S.T.P (G) Member B.P.A.C. | (Hr.) Chairman B.P.A.C.

AP PA ATP

Consultant Architect | ATP(HQ)

KEY PLAN :

SANCTIONED TO BE READ WITH THIS OFFICE MEMO NO.: DATED :

(Dinesh Kumar) PA(HQ)

PROJECT ARCHITECT:-

rajeev agarwal architects

j -1963, chittaranjan park
new delhi - 110019
tel: 011- 40526848
website: www.rajeevagarwal.com

STRUCTURE

NNC DESIGN INTERNATIONAL
CONSULTING STRUCTURAL ENGINEERS
G-76, 2nd FLOOR, JASWANT PLAZA, NEAR KALINDI KUNJ MAIN SARITA VIHAR ROAD, OKHLA, NEW DELHI-110025
PHONE NO.: +91-11-25840734/5/6/7/8 FAX: 25840738
E-Mail : nnc_consultants@hotmail.com
Web : www.nncdesigninternational.com

MEP Consultants

PDA
190, 2nd Floor, F I E, Patparganj
Industrial Area, Delhi -110092

M- 9717071532, Tel/Fax
+91-11-42408301-2

PROJECT LANDSCAPE CONSULTANTS

Greenbox Designs
P-1/23, DLF City Phase 2
Gurgaon
Haryana, India

PROJECT TITLE

REVISED BUILDING PLANS OF GROUP HOUSING COLONY UNDER TOD POLICY DATED 09.02.2016 FOR THE AREA MEASURING 30.38125 ACRES (LICENCE NO.39 OF 2013 DATED 04.06.2013) GRANTED FOR 25.10 ACRES & LICENCE NO. 85 OF 2014 DATED 08.08.2014 GRANTED FOR 2.38125 ACRES AND ADDITIONAL AREA MEASURING 2.90 ACRES(LICENCE NO. 166 OF 2023 DATED 18.08.2023) IN SECTOR-36-A, GURGAON MANESAR URBAN COMPLEX BEING DEVELOPED BY KRISUMI CORPORATION PVT. LTD.

ARCHITECT'S SIGNATURE / STAMP :

RAJEEV KUMAR AGARWAL
ARCHITECT CA/80/1915

STRUCTURE CONSULTANT SIGNATURE / STAMP :

OWNER SIGNATURE / STAMP :

For KRISUMI CORPORATION PVT. LTD.
Authorised Signatory

DRAWING TITLE :

TOWER -6
EAST AND NORTH ELEVATION

SCALE
1:200 (A0)

DATE
4 SEPTEMBER 2023

DRAWING NO.
PH3 - T6 - SE -07

RELEASED FOR -

- ☐ INFORMATION
- ☐ EIA
- ☐ TENDER
- ☐ ADVANCE COPY
- ☑ SUBMISSION DRG.
- ☐ GFC