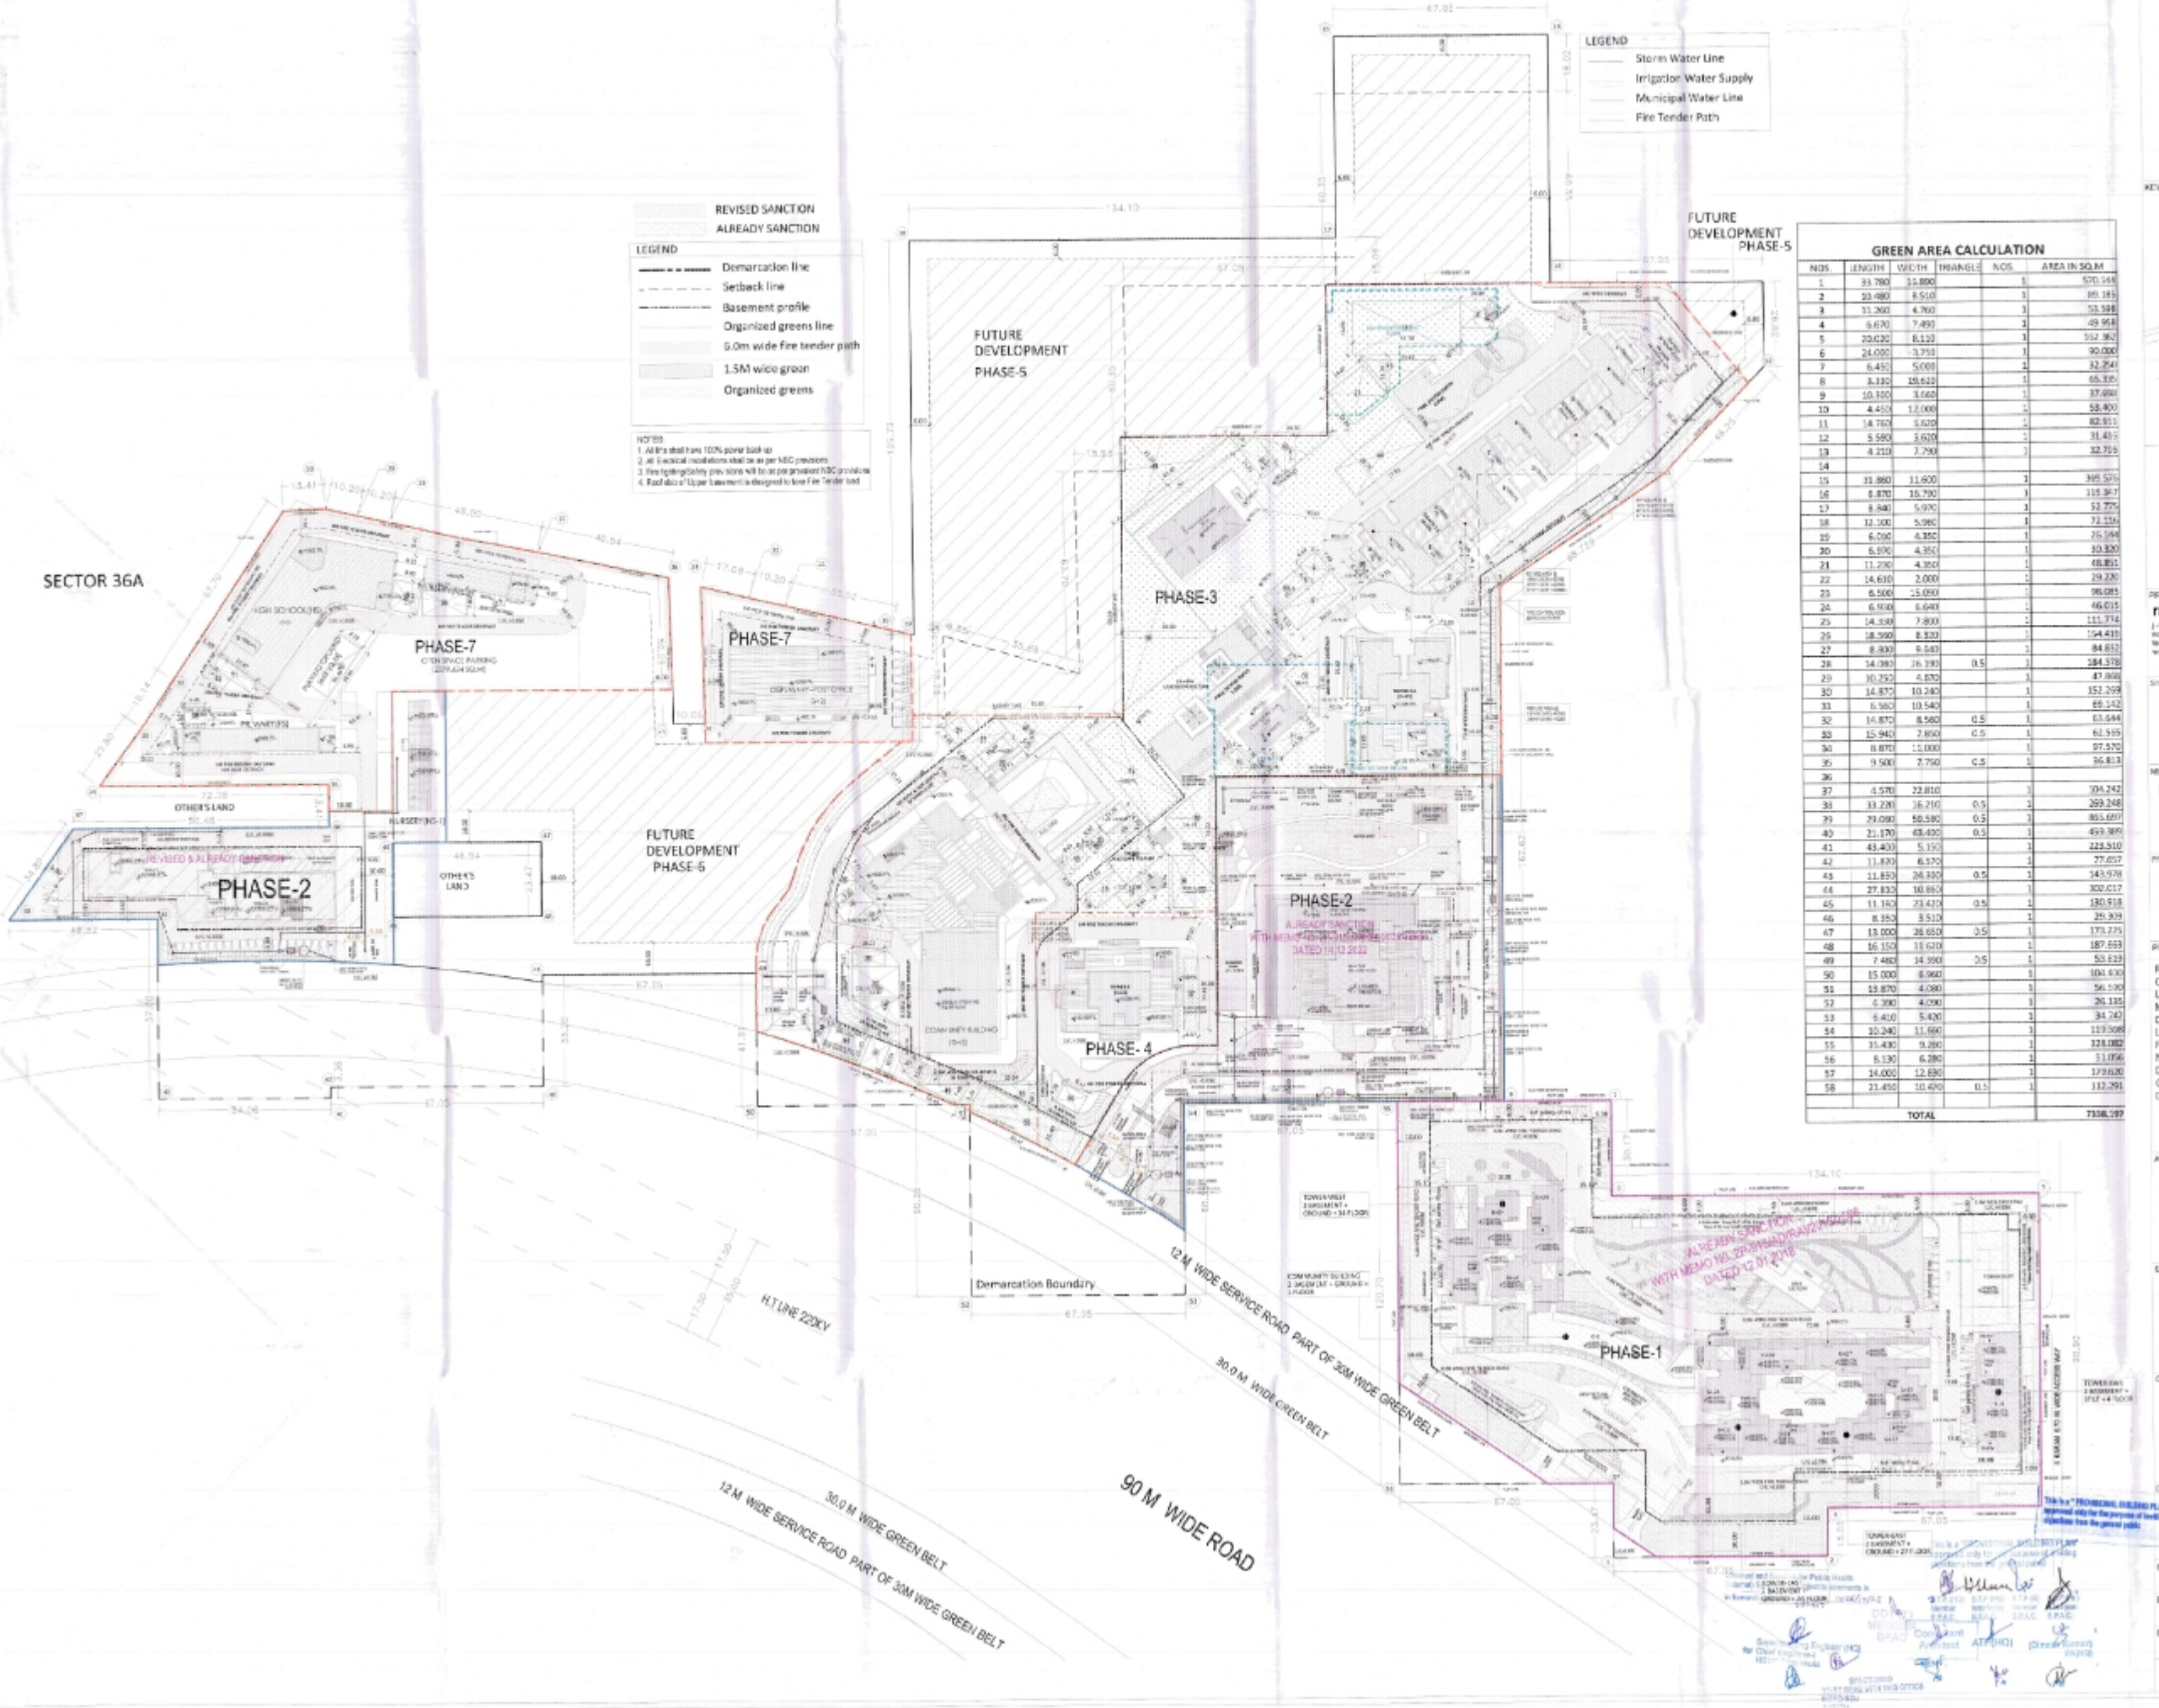

GREEN AREA CALCULATION

NOS.	LENGTH	WIDTH	TRIANGLE	NOS.	AREA IN SQ.M.
1	33.780	16.890		1	570.348
2	10.480	8.510		1	89.185
3	11.260	6.760		1	76.118
4	6.670	7.490		1	49.958
5	20.020	8.110		1	162.362
6	24.000	3.750		1	90.000
7	6.490	5.000		1	32.450
8	3.330	19.620		1	65.335
9	10.300	3.660		1	37.698
10	4.450	12.000		1	53.400
11	14.760	3.670		1	82.951
12	5.580	3.620		1	31.481
13	4.210	7.790		1	32.795
14					
15	31.880	11.600		1	369.776
16	8.870	15.790		1	315.967
17	8.840	5.970		1	52.775
18	12.100	5.980		1	72.356
19	6.090	4.350		1	26.491
20	6.590	4.350		1	30.820
21	11.230	4.350		1	48.851
22	14.610	2.000		1	29.220
23	6.500	15.090		1	98.085
24	6.900	6.640		1	46.015
25	14.330	7.800		1	111.774
26	18.590	8.320		1	154.415
27	8.800	9.540		1	84.812
28	14.080	26.230	0.5	1	184.578
29	30.252	6.870		1	47.866
30	14.870	10.240		1	152.269
31	6.560	10.540		1	69.142
32	14.870	8.560	0.5	1	63.644
33	15.940	7.850	0.5	1	62.555
34	8.870	11.000		1	97.570
35	9.500	7.750	0.5	1	36.803
36					
37	4.570	22.810		1	104.242
38	33.220	16.210	0.5	1	269.248
39	29.090	58.580	0.5	1	855.697
40	21.170	43.400	0.5	1	459.389
41	43.400	5.150		1	223.510
42	11.830	6.570		1	77.697
43	11.850	24.300	0.5	1	143.978
44	27.830	10.860		1	302.217
45	11.180	23.420	0.5	1	130.518
46	8.350	3.510		1	29.309
47	13.000	26.650	0.5	1	173.225
48	16.150	11.620		1	187.663
49	7.480	14.390	0.5	1	53.819
50	15.000	6.960		1	104.400
51	13.870	4.080		1	56.590
52	6.390	4.090		1	26.135
53	6.410	5.420		1	34.742
54	10.240	11.560		1	118.374
55	15.430	9.280		1	328.082
56	8.130	6.280		1	51.056
57	14.660	12.690		1	179.630
58	21.450	10.400	0.5	1	112.291
		TOTAL			7338.197

KEY PLAN

PHASE LEGEND:
PHASE-3,4&7
PHASE-2
PHASE-1

PROJECT ARCHITECT -
rajeev agarwal architects
I-1980, chittaranjan park
new delhi - 110019
tel 011-42022046
website: www.rajeevagarwal.com

STRUCTURE
NNC DESIGN INTERNATIONAL
CONSULTING STRUCTURAL ENGINEERS

MEP Consultants
PDA

PROJECT LANDSCAPE CONSULTANTS
Greenbox Designs
P-1/23, DLF City Phase 2
Gurgaon
Haryana, India

PROJECT TITLE
REVISED BUILDING PLANS OF GROUP HOUSING COLONY
UNDER TOD POLICY DATED 06.02.2016 FOR THE AREA MEASURING 30.38125 ACRES (LICENCE NO.39 OF 2013 DATED 04.06.2013) GRANTED FOR 25.10 ACRES & LICENCE NO. 85 OF 2014 DATED 06.08.2014 GRANTED FOR 2.38125 ACRES AND ADDITIONAL AREA MEASURING 2.50 ACRES(LICENCE NO. 165 OF 2023 DATED " 8.08.2023) IN SECTOR-36A, GURGAON MANESAR URBAN COMPLEX BEING DEVELOPED BY KR SUMI CORPORATION PVT. LTD.

ARCHITECTS SIGNATURE / STAMP :
RAJEEV KUMAR AGARWAL
ARCHITECT CA/87/1018

STRUCTURE CONSULTANT SIGNATURE / STAMP :

OWNER SIGNATURE / STAMP :

DRAWING TITLE :
SITE PLAN
(FOR GREEN CALCULATION)

SCALE
1:500

DATE
5 OCTOBER 2023

DRAWING NO.
SP-1

RELEASED FOR
- INFORMATION
- BID
- TENDER
- ADVANCE COPY
- ✓ SUBMISSION DRG
- EPC