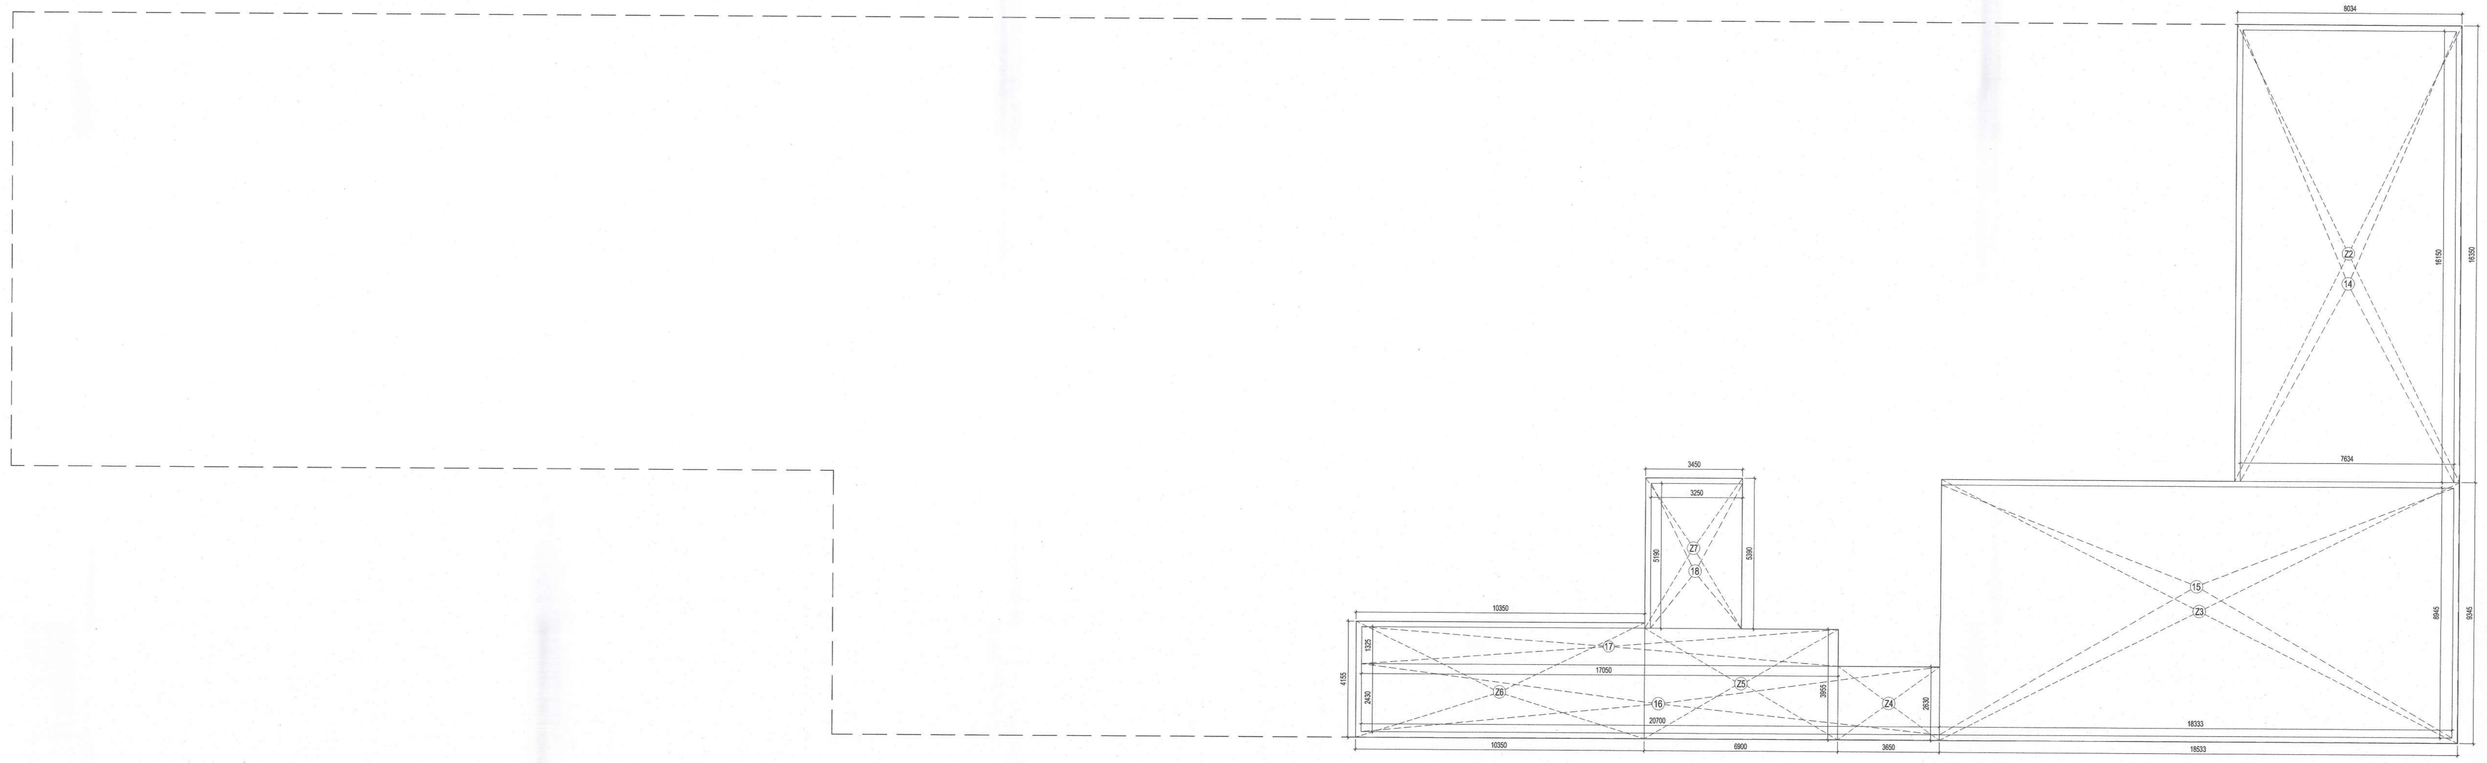

SERVICE AREA OF DIAGRAM

SCALE - 1:100

SERVICE AREA OF BASEMENT-1				
LEGEND	LENGTH (m)	WIDTH (m)	Nos.	AREA (sqm)
ADDITIONS				
Z2	8.034	16.350	1	131.356
Z3	18.533	9.345	1	173.191
Z4	3.650	2.630	1	9.600
Z5	6.900	3.955	1	27.290
Z6	10.350	4.155	1	43.004
Z7	3.450	5.390	1	18.596
TOTAL ADDITIONS				403.036
SUBTRACTIONS				
14	7.634	16.150	1	123.289
15	18.333	8.945	1	163.989
16	20.700	2.430	1	50.301
17	17.050	1.325	1	22.591
18	3.250	5.190	1	16.868
TOTAL SUBTRACTIONS				377.038
TOTAL SERVICE AREA OF BASEMENT - 1				25.998

SERVICE AREA OF BASEMENT-2				
LEGEND	LENGTH (m)	WIDTH (m)	Nos.	AREA (sqm)
ADDITIONS				
Z2	8.034	16.350	1	131.356
Z3	18.533	9.345	1	173.191
Z4	3.650	2.630	1	9.600
Z5	6.900	3.955	1	27.290
Z6	10.350	4.155	1	43.004
Z7	3.450	5.390	1	18.596
TOTAL ADDITIONS				403.036
TOTAL SERVICE AREA OF BASEMENT - 2				403.036

Ram Avtar Bassi
JD(HQ)

DDT (HQ)
Member
BPAC

AUTHORITY STAMP :

KEY PLAN :

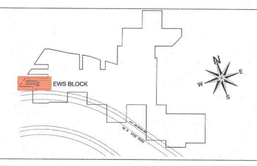

PROJECT ARCHITECT:-
rajeev agarwal architects
j-1963, chittaranjan park
new delhi - 110019
tel: 011- 40526848
website: www.rajeevagarwal.com

STRUCTURE
NNC DESIGN INTERNATIONAL
CONSULTING STRUCTURAL ENGINEERS
G-70, 2nd FLOOR, JASWANT PLAZA, NEAR KALINDI KUNJ MAIN GARHI VIHAR ROAD, OKHLA, NEW DELHI-110025
PHONE NO.: +91-11-26940726/5/6/7/8 FAX: 26940728
E-Mail : nnc_consultants@yahoo.com
Web : www.nncdesigninternational.com

MEP Consultants
PDA
190, 2nd Floor, F.I.E, Patparganj Industrial Area, Delhi - 110092.
M- 9717071532: Tel/Fax +91-11-42408301 -2

PROJECT LANDSCAPE CONSULTANTS
Greenbox Designs
P-1/23, DLF City Phase 2
Gurgaon Haryana, India

PROJECT TITLE
REVISED Building Plans Of Group Housing Colony Area Measuring 27.48125 Acres (25.10 Acres Under Licence No.39 of 2013 Dated 04.06.2013 and 2.38125 Acres Under Licence No. 85 of 2014 Dated 08.08.2014) in Sector-36-A,Gurgaon Manesar Urban Complex Being Developed By BLUEJAYS REALTECH PVT. LTD. Being Codeveloped By (KRISUMI CORPORATION PVT. LTD.)

ARCHITECT'S SIGNATURE / STAMP :
RAJEEV KUMAR AGARWAL
ARCHITECT CA/88/11915

OWNER SIGNATURE / STAMP :
For KRISUMI CORPORATION PVT. LTD.
Authorised Signatory

STRUCTURE CONSULTANT SIGNATURE / STAMP :

DRAWING TITLE :
EWS BLOCK
SERVICE AREA OF BASEMENT - 1 & 2

SCALE
1:100

DATE
11 - JUN. - 2022

DRAWING NO.
EWS-3

RELEASED FOR -
- ☐ INFORMATION
- ☐ EIA
- ☐ TENDER
- ☐ ADVANCE COPY
- ☑ SUBMISSION DRG.
- ☐ GFC