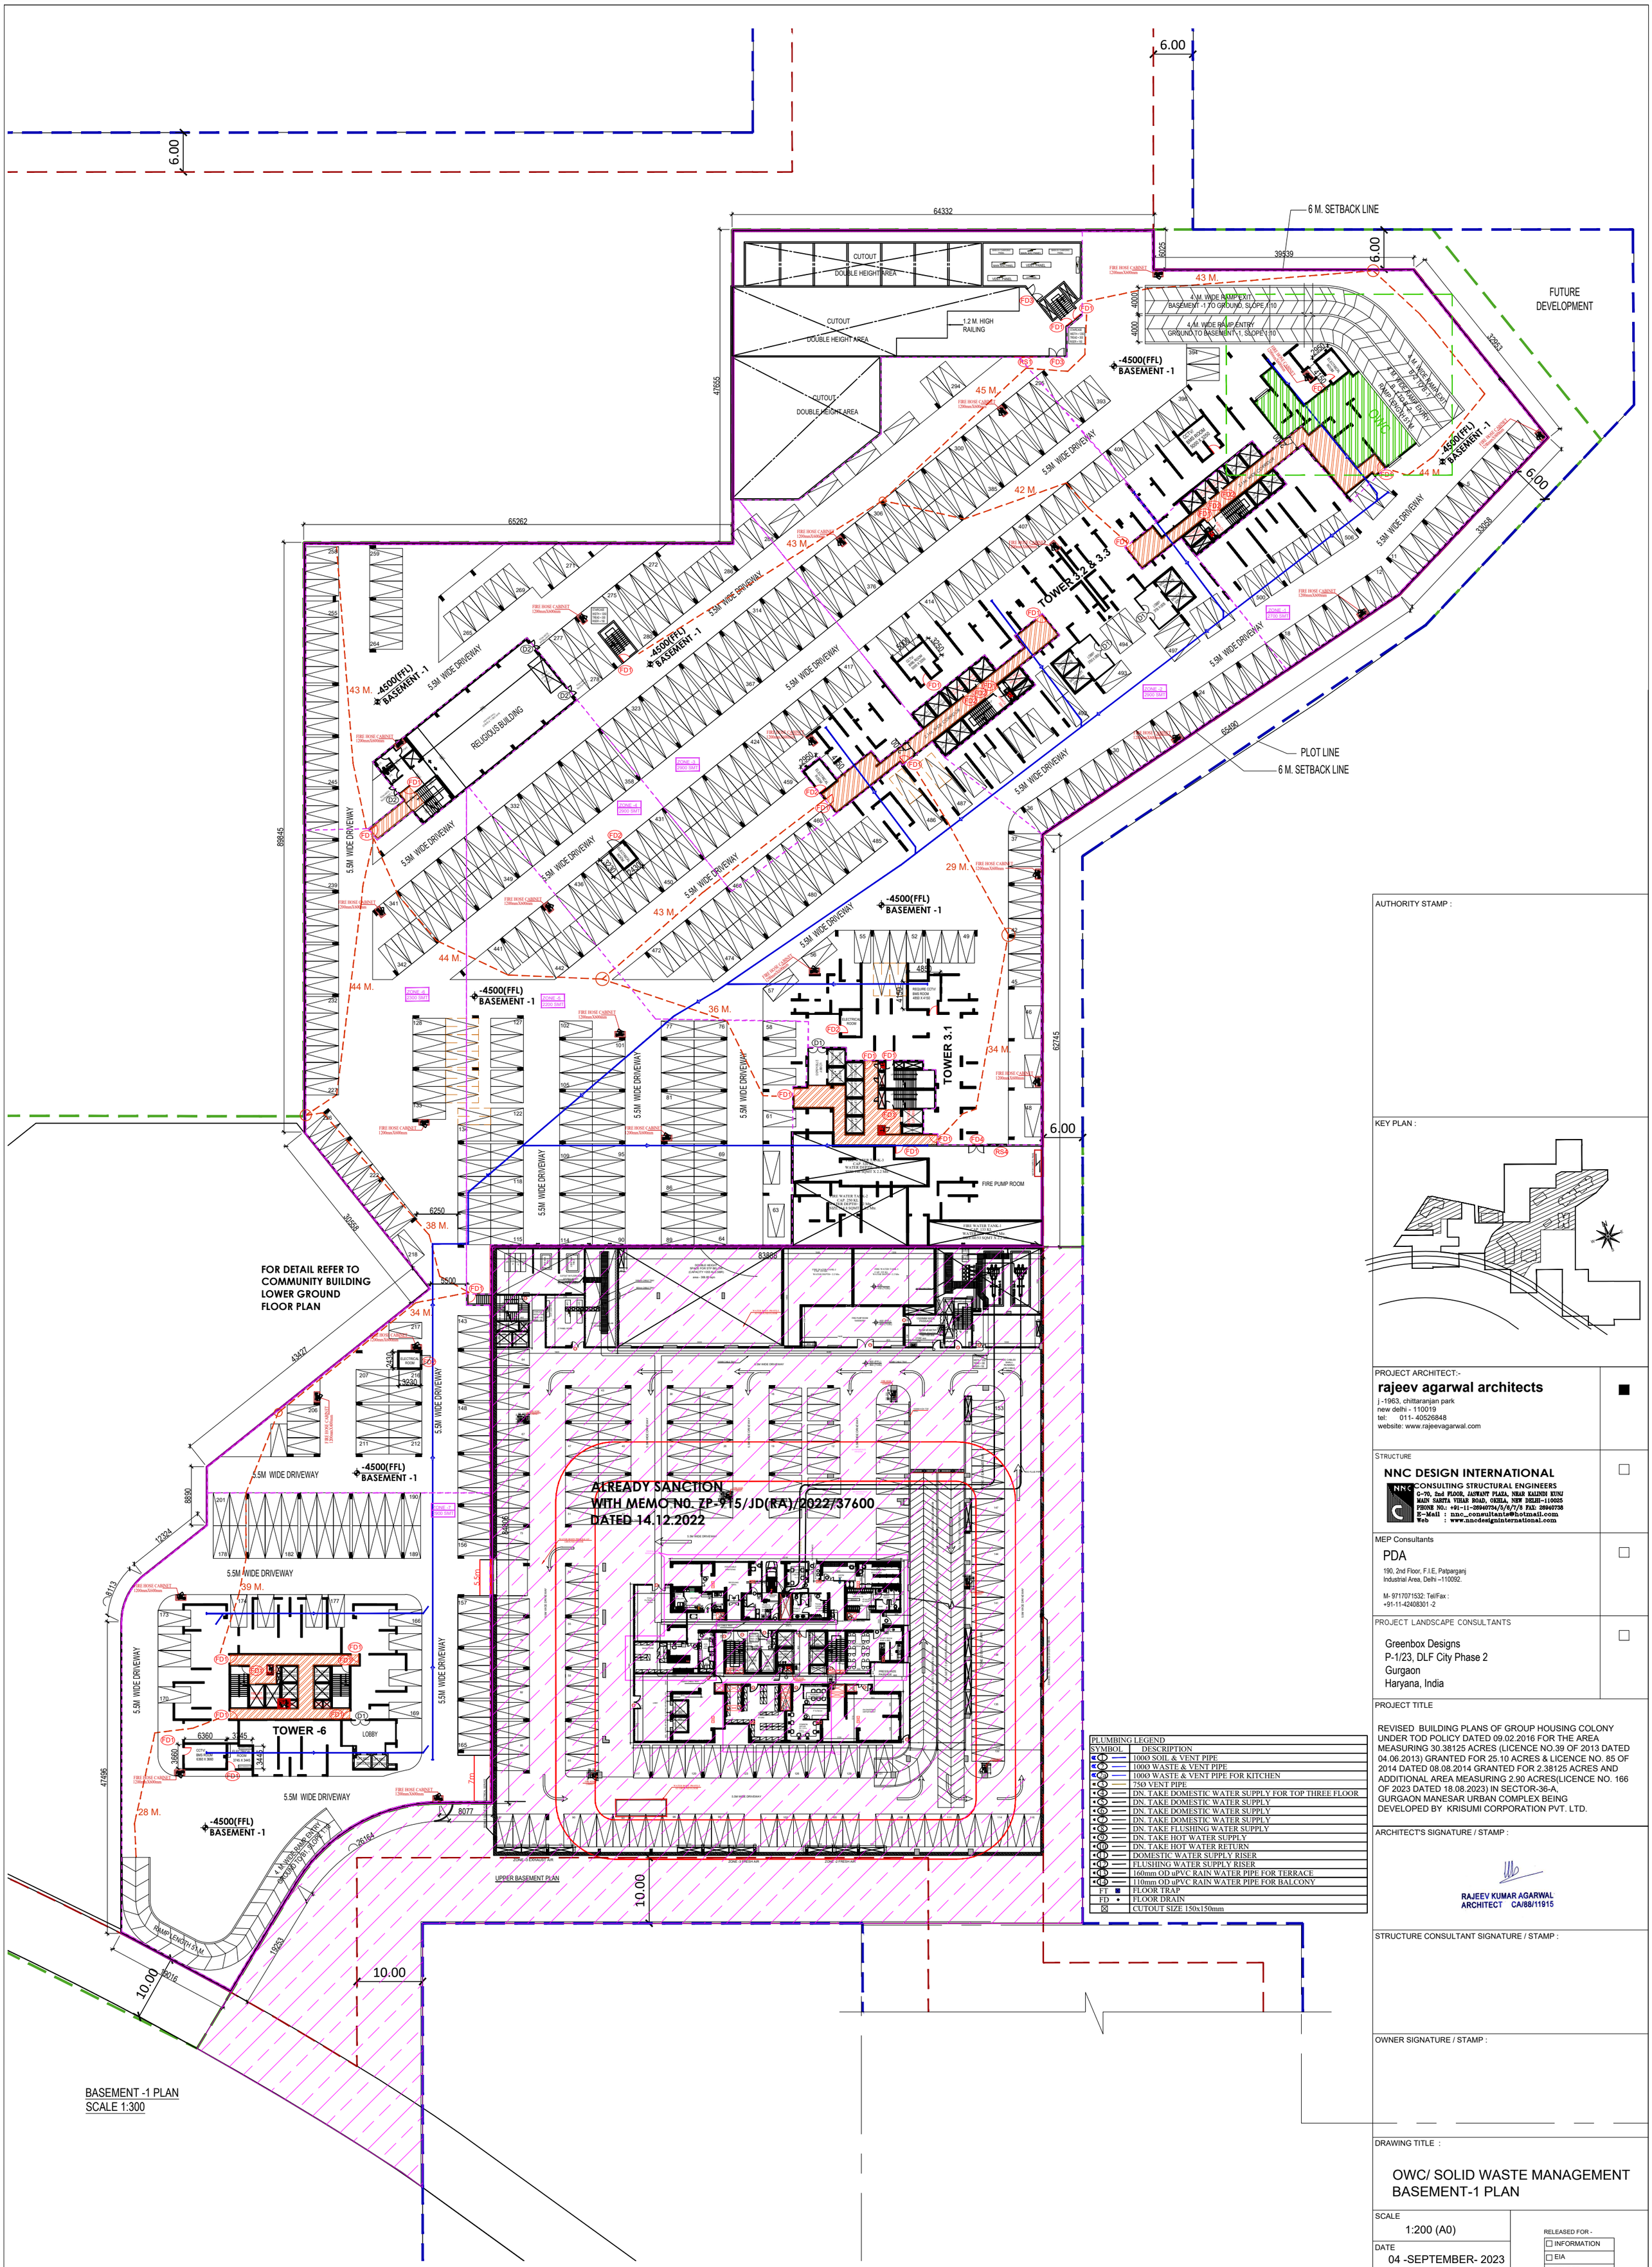

BASEMENT -1 PLAN
SCALE 1:300

PLUMBING LEGEND	
SYMBOL	DESCRIPTION
①	100Ø SOIL & VENT PIPE
②	100Ø WASTE & VENT PIPE
②A	100Ø WASTE & VENT PIPE FOR KITCHEN
③	75Ø VENT PIPE
④	DN. TAKE DOMESTIC WATER SUPPLY FOR TOP THREE FLOOR
⑤	DN. TAKE DOMESTIC WATER SUPPLY
⑥	DN. TAKE DOMESTIC WATER SUPPLY
⑦	DN. TAKE DOMESTIC WATER SUPPLY
⑧	DN. TAKE FLUSHING WATER SUPPLY
⑨	DN. TAKE HOT WATER SUPPLY
⑩	DN. TAKE HOT WATER RETURN
⑪	DOMESTIC WATER SUPPLY RISER
⑫	FLUSHING WATER SUPPLY RISER
⑬	160mm OD uPVC RAIN WATER PIPE FOR TERRACE
⑭	110mm OD uPVC RAIN WATER PIPE FOR BALCONY
FT	FLOOR TRAP
FD	FLOOR DRAIN
☒	CUTOUT SIZE 150x150mm

AUTHORITY STAMP :

KEY PLAN :

PROJECT ARCHITECT:-
rajeev agarwal architects
j -1963, chittaranjan park
new delhi - 110019
tel: 011- 40526848
website: www.rajeevagarwal.com

STRUCTURE
NNC DESIGN INTERNATIONAL
CONSULTING STRUCTURAL ENGINEERS
G-70, 2nd FLOOR, JASWANT PLAZA, NEAR KALINDI KUNJ
MAIN SARITA VIHAR ROAD, OKHLA, NEW DELHI-110025
PHONE NO.: +91-11-26940734/5/6/7/8 FAX: 26940738
E-Mail : nnc_consultants@hotmail.com
Web : www.nncdesigninternational.com

MEP Consultants
PDA
190, 2nd Floor, F.I.E, Patparganj
Industrial Area, Delhi –110092.
M- 9717071532: Tel/Fax :
+91-11-42408301 -2

PROJECT LANDSCAPE CONSULTANTS
Greenbox Designs
P-1/23, DLF City Phase 2
Gurgaon
Haryana, India

PROJECT TITLE

REVISED BUILDING PLANS OF GROUP HOUSING COLONY UNDER TOD POLICY DATED 09.02.2016 FOR THE AREA MEASURING 30.38125 ACRES (LICENCE NO.39 OF 2013 DATED 04.06.2013) GRANTED FOR 25.10 ACRES & LICENCE NO. 85 OF 2014 DATED 08.08.2014 GRANTED FOR 2.38125 ACRES AND ADDITIONAL AREA MEASURING 2.90 ACRES(LICENCE NO. 166 OF 2023 DATED 18.08.2023) IN SECTOR-36-A, GURGAON MANESAR URBAN COMPLEX BEING DEVELOPED BY KRISUMI CORPORATION PVT. LTD.

ARCHITECT'S SIGNATURE / STAMP :

RAJEEV KUMAR AGARWAL
ARCHITECT CA/88/11915

STRUCTURE CONSULTANT SIGNATURE / STAMP :

OWNER SIGNATURE / STAMP :

DRAWING TITLE :

OWC/ SOLID WASTE MANAGEMENT
BASEMENT-1 PLAN

SCALE
1:200 (A0)

DATE
04 -SEPTEMBER- 2023

DRAWING NO.
PH3 - BP -01

RELEASED FOR -
- ☐ INFORMATION
- ☐ EIA
- ☐ TENDER
- ☐ ADVANCE COPY
- ☑ SUBMISSION DRG.
- ☐ GFC